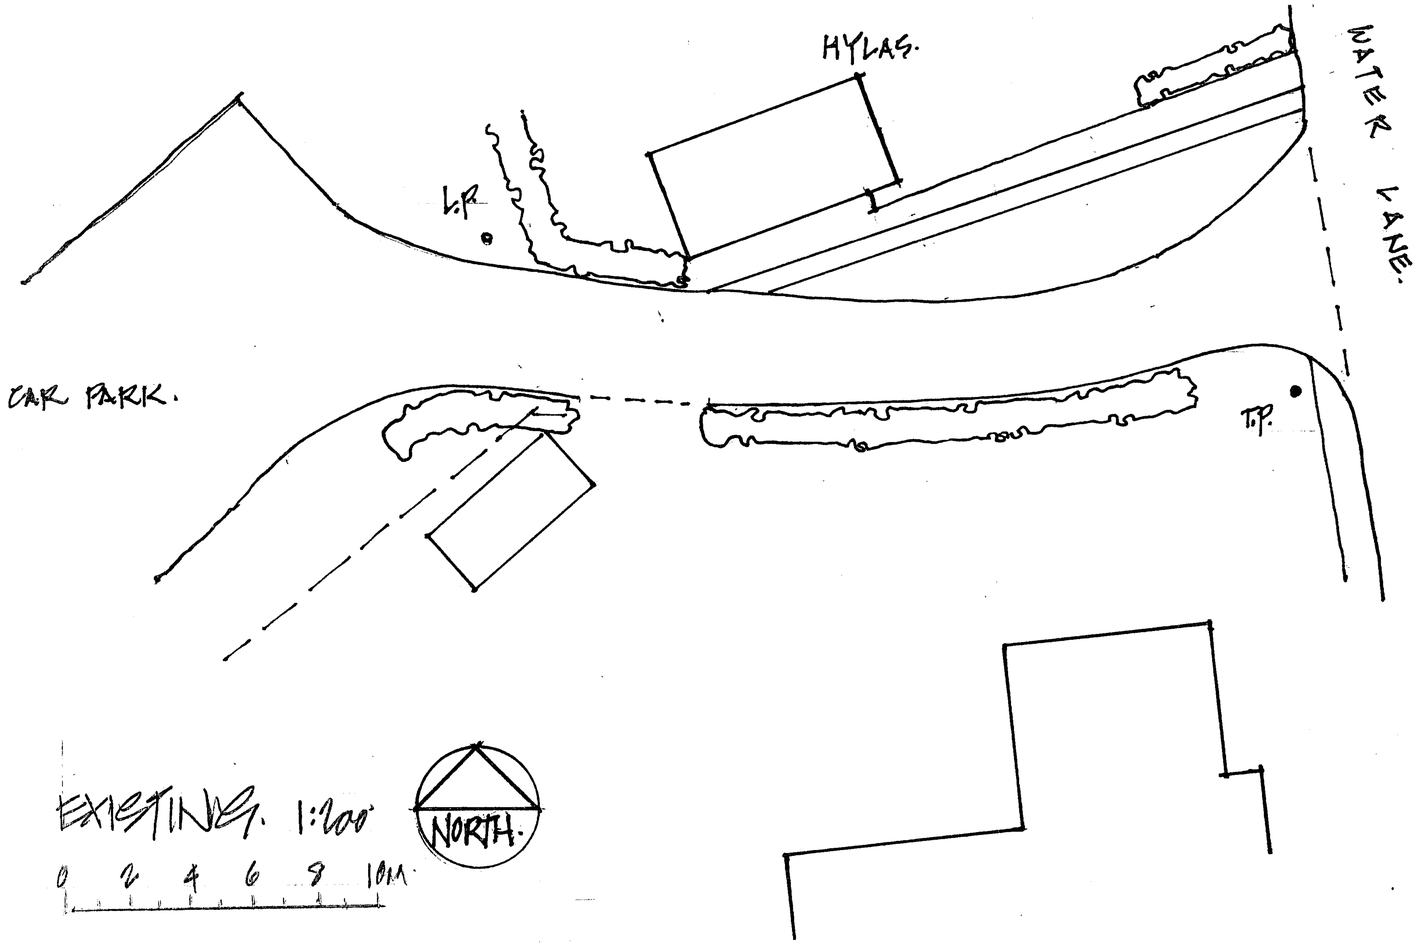

EXISTING. 1:200

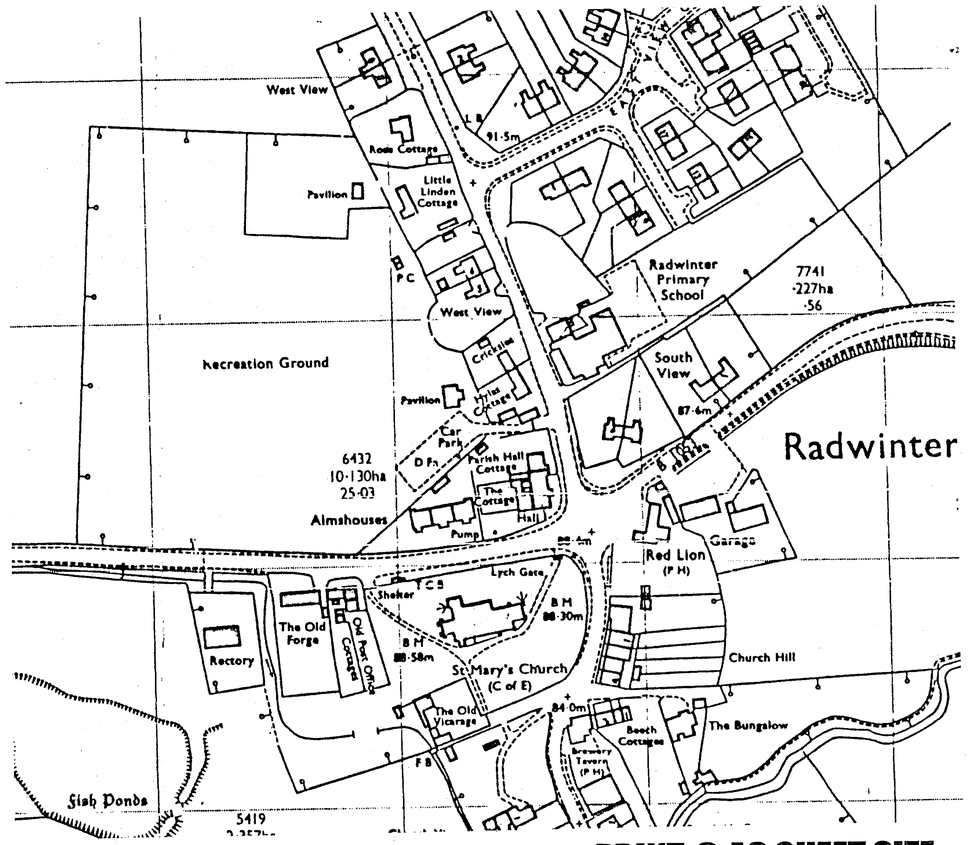

LOCATION 1:2500

PRINT @ A3 SHEET SIZE

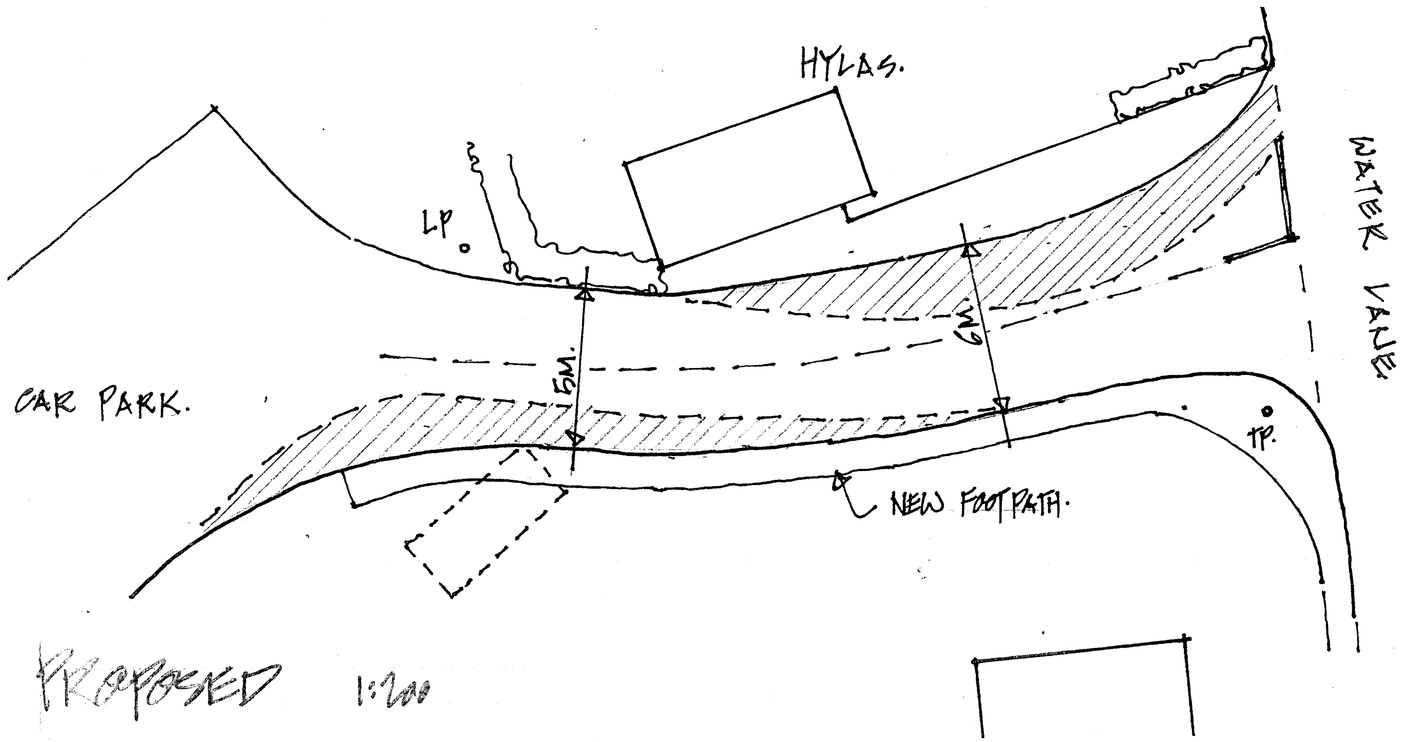

PROPOSED 1:200

CLIENT
RADWINTER PARISH COUNCIL

JOB TITLE
RADWINTER RECREATION GROUND.

DRAWING TITLE
WIDENING OF ACCESS ROAD

REVISIONS

www.dennarchitects.com

DENN ARCHITECTS

SCALE	DATE	DRAWN
1:200	NOV 2016	

DRAWING NO.

DD 556.04